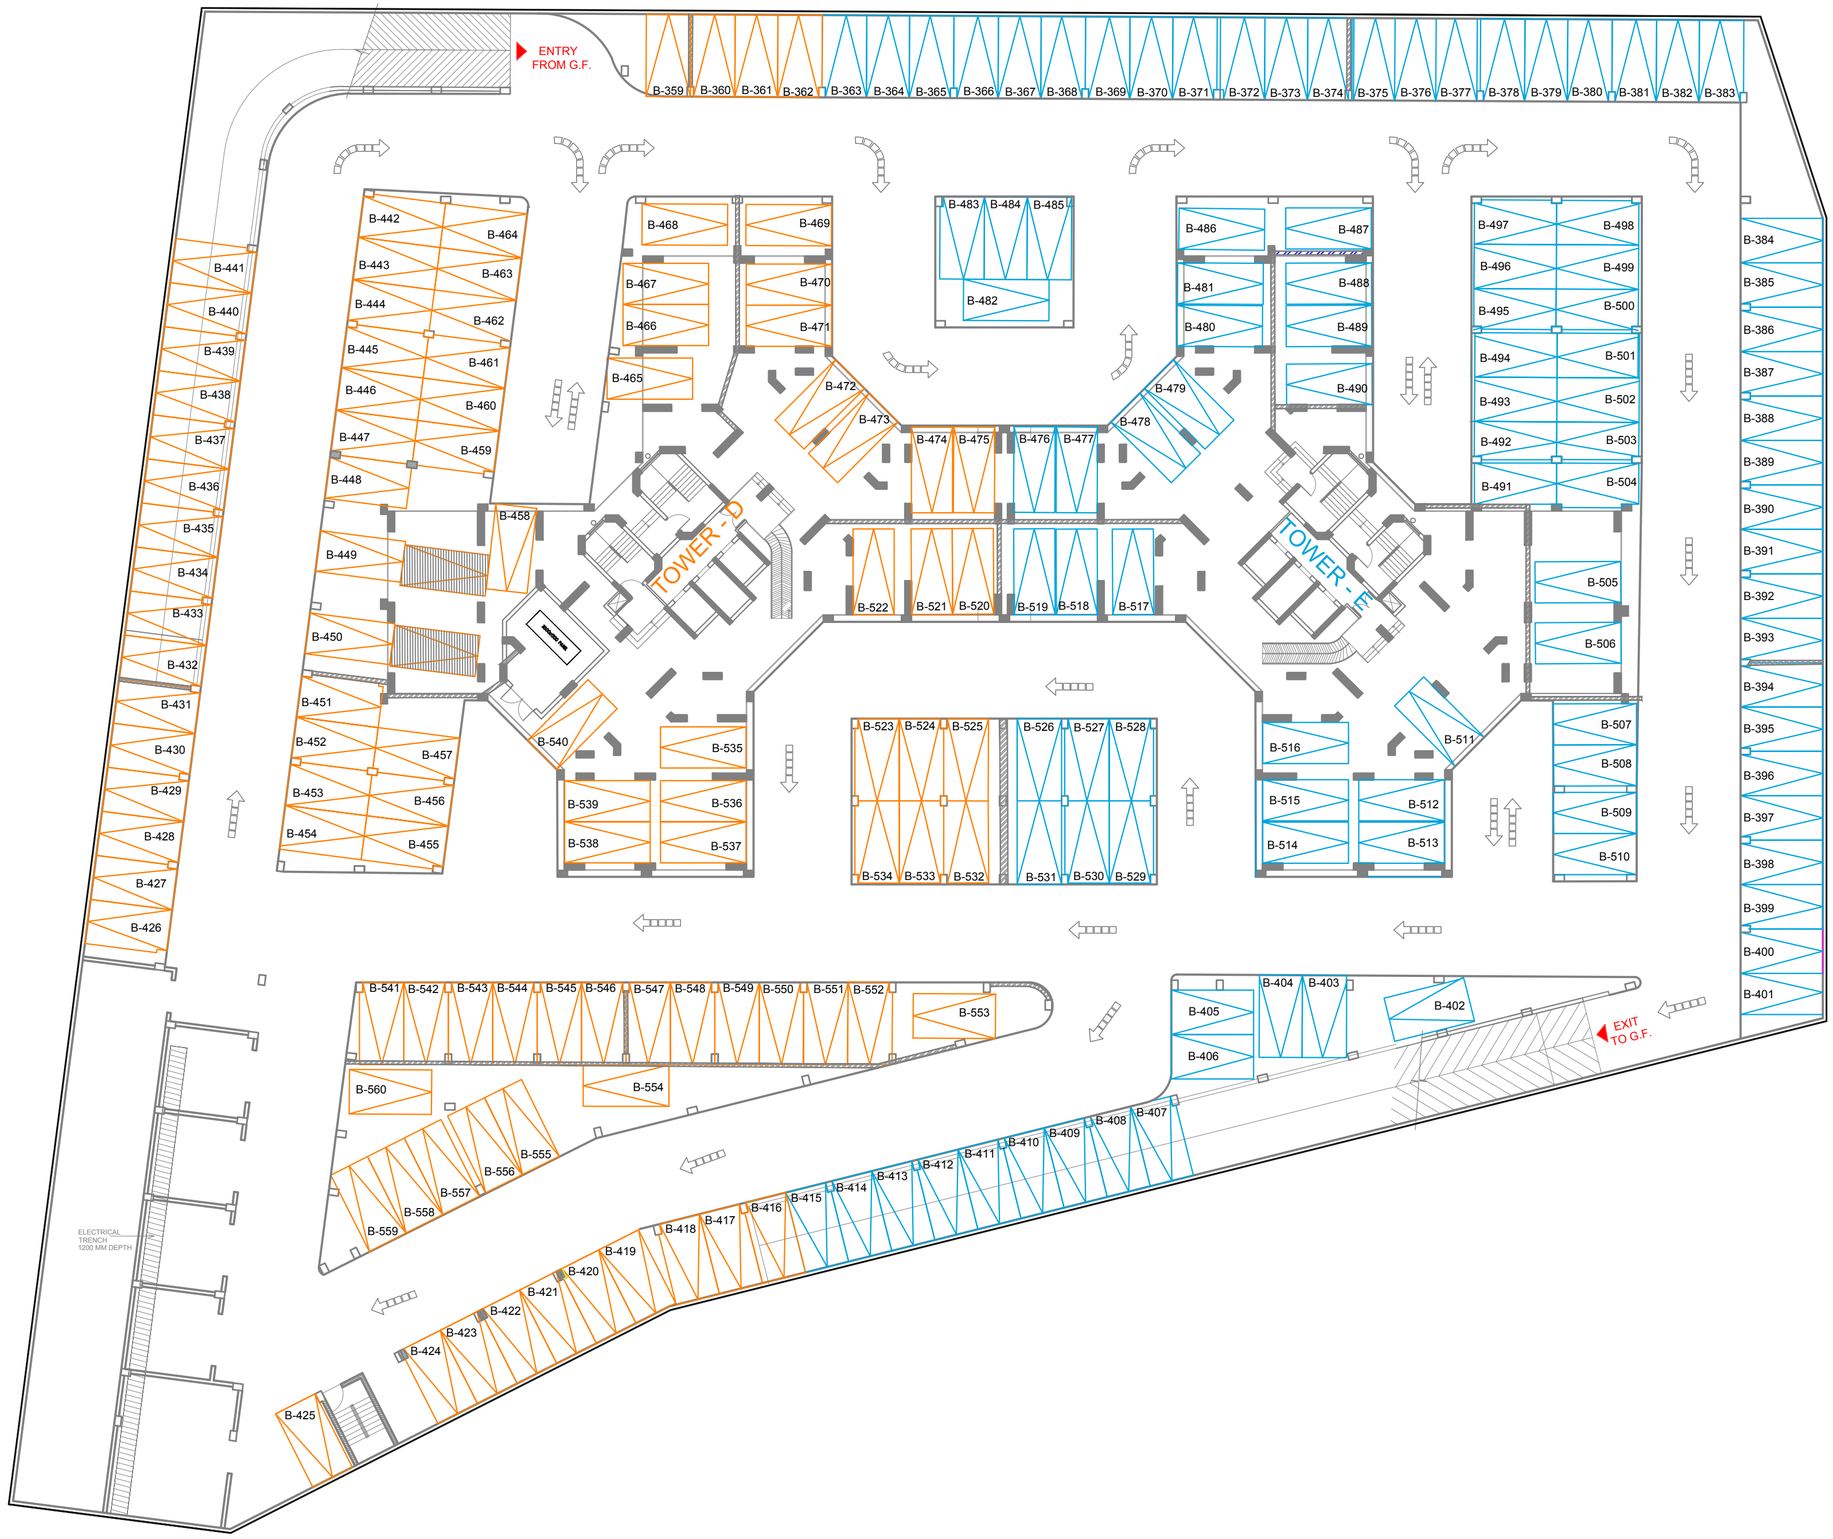

'SHANTI VIHAR' GROUP HOUSING PROJECT BY AWHO AT SECTOR-95, GURUGRAM.

DRAWING TITLE:
BASEMENT-2 PARKING LAYOUT

N+U DESIGN STUDIO