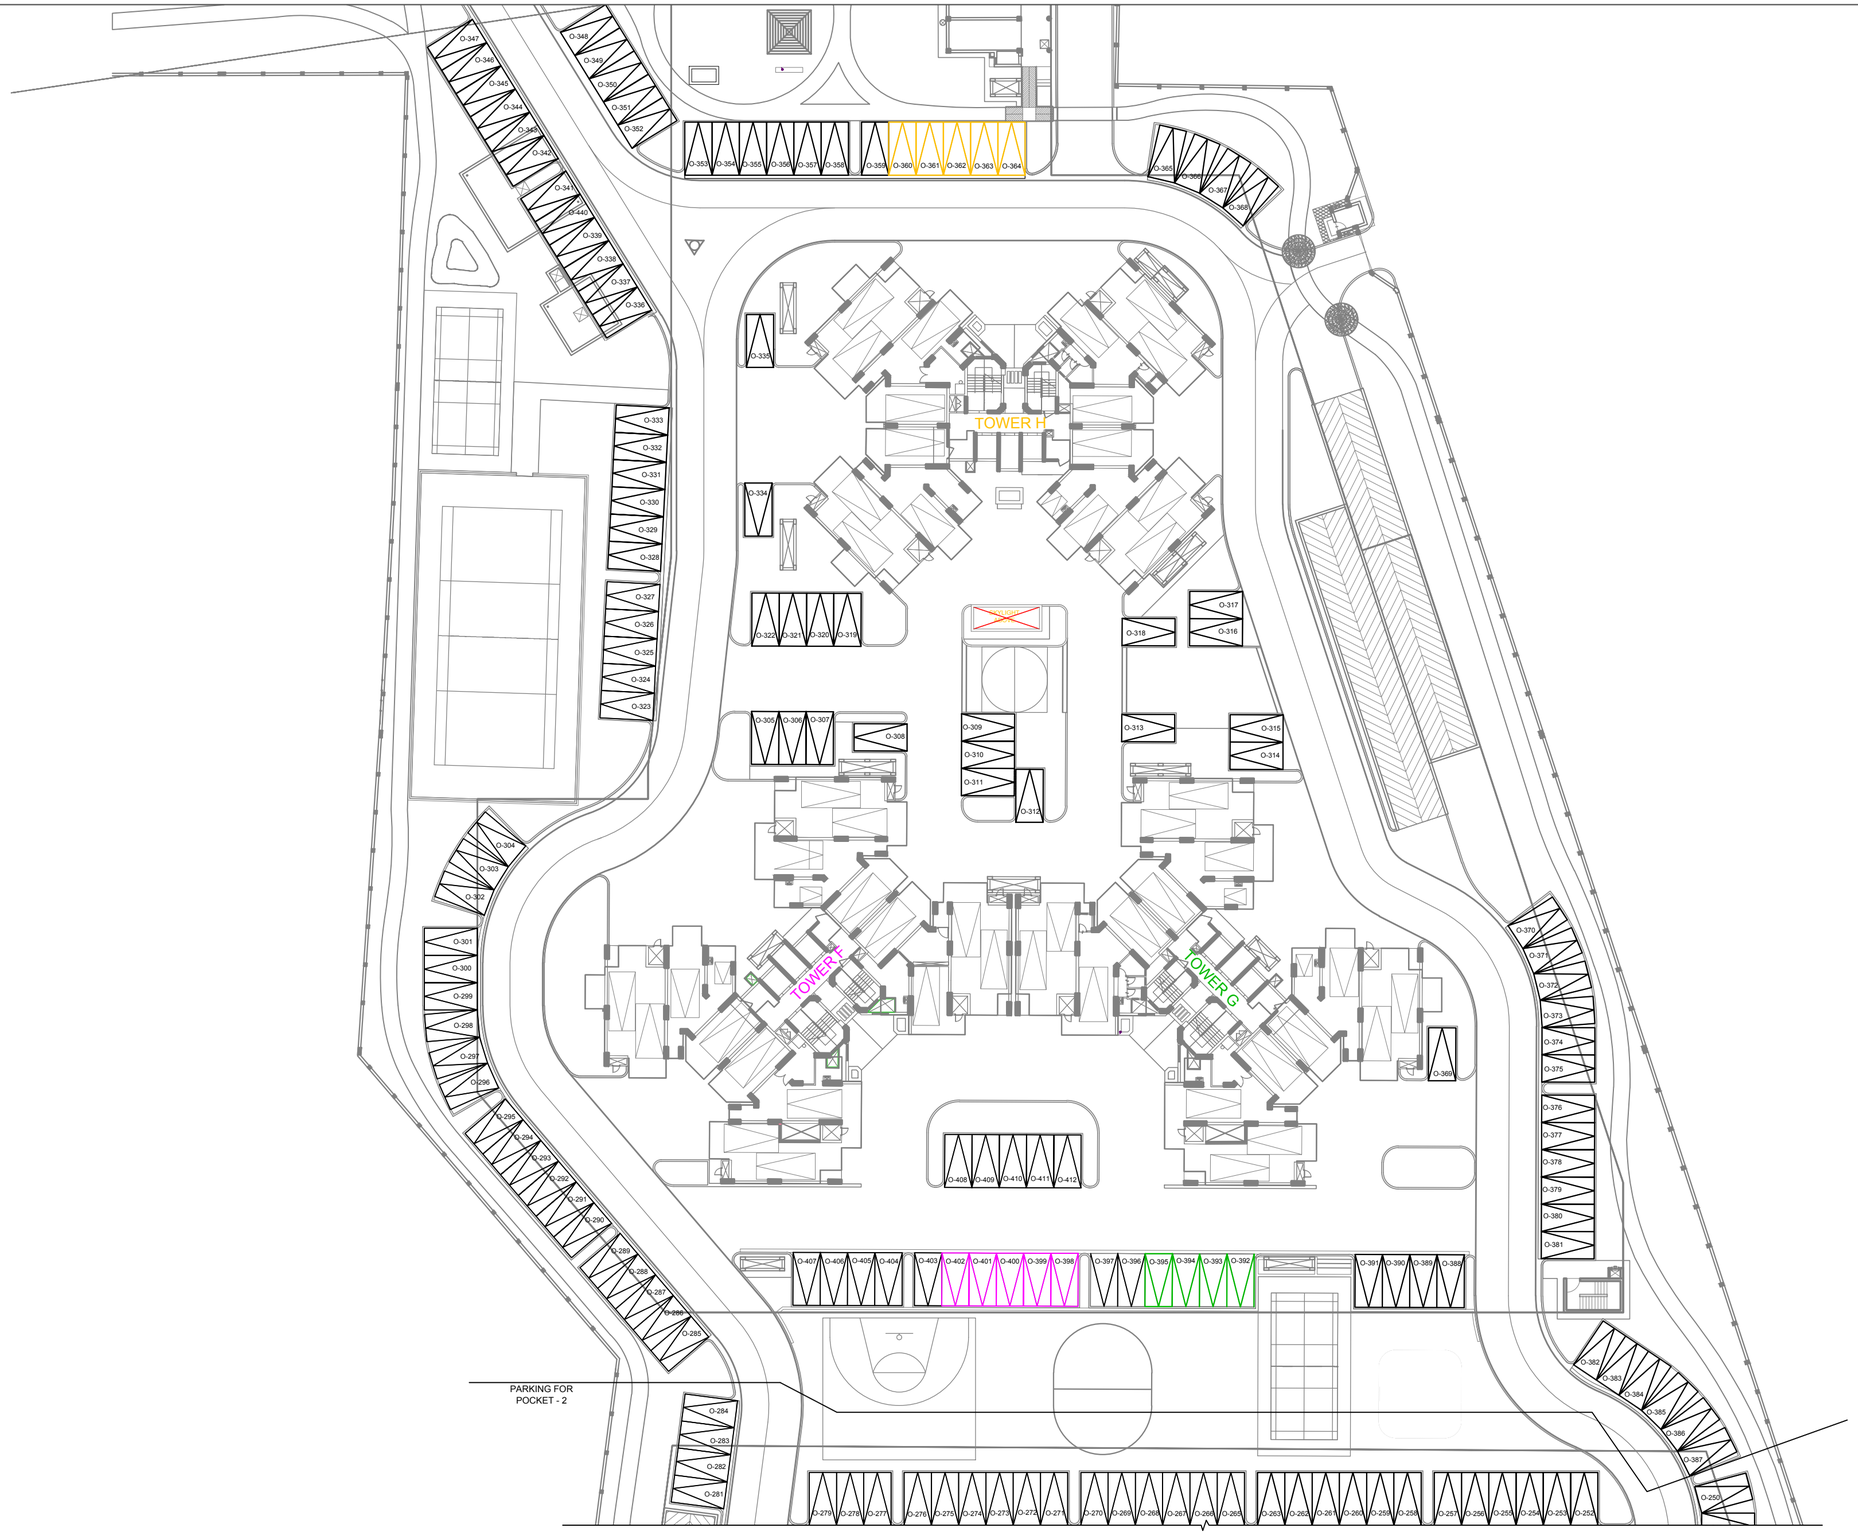


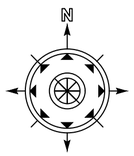


'SHANTI VIHAR' GROUP HOUSING PROJECT BY AWHO AT SECTOR-95, GURUGRAM.

DRAWING TITLE:
OPEN PARKING LAYOUT (POCKET-3)

N+U DESIGN STUDIO