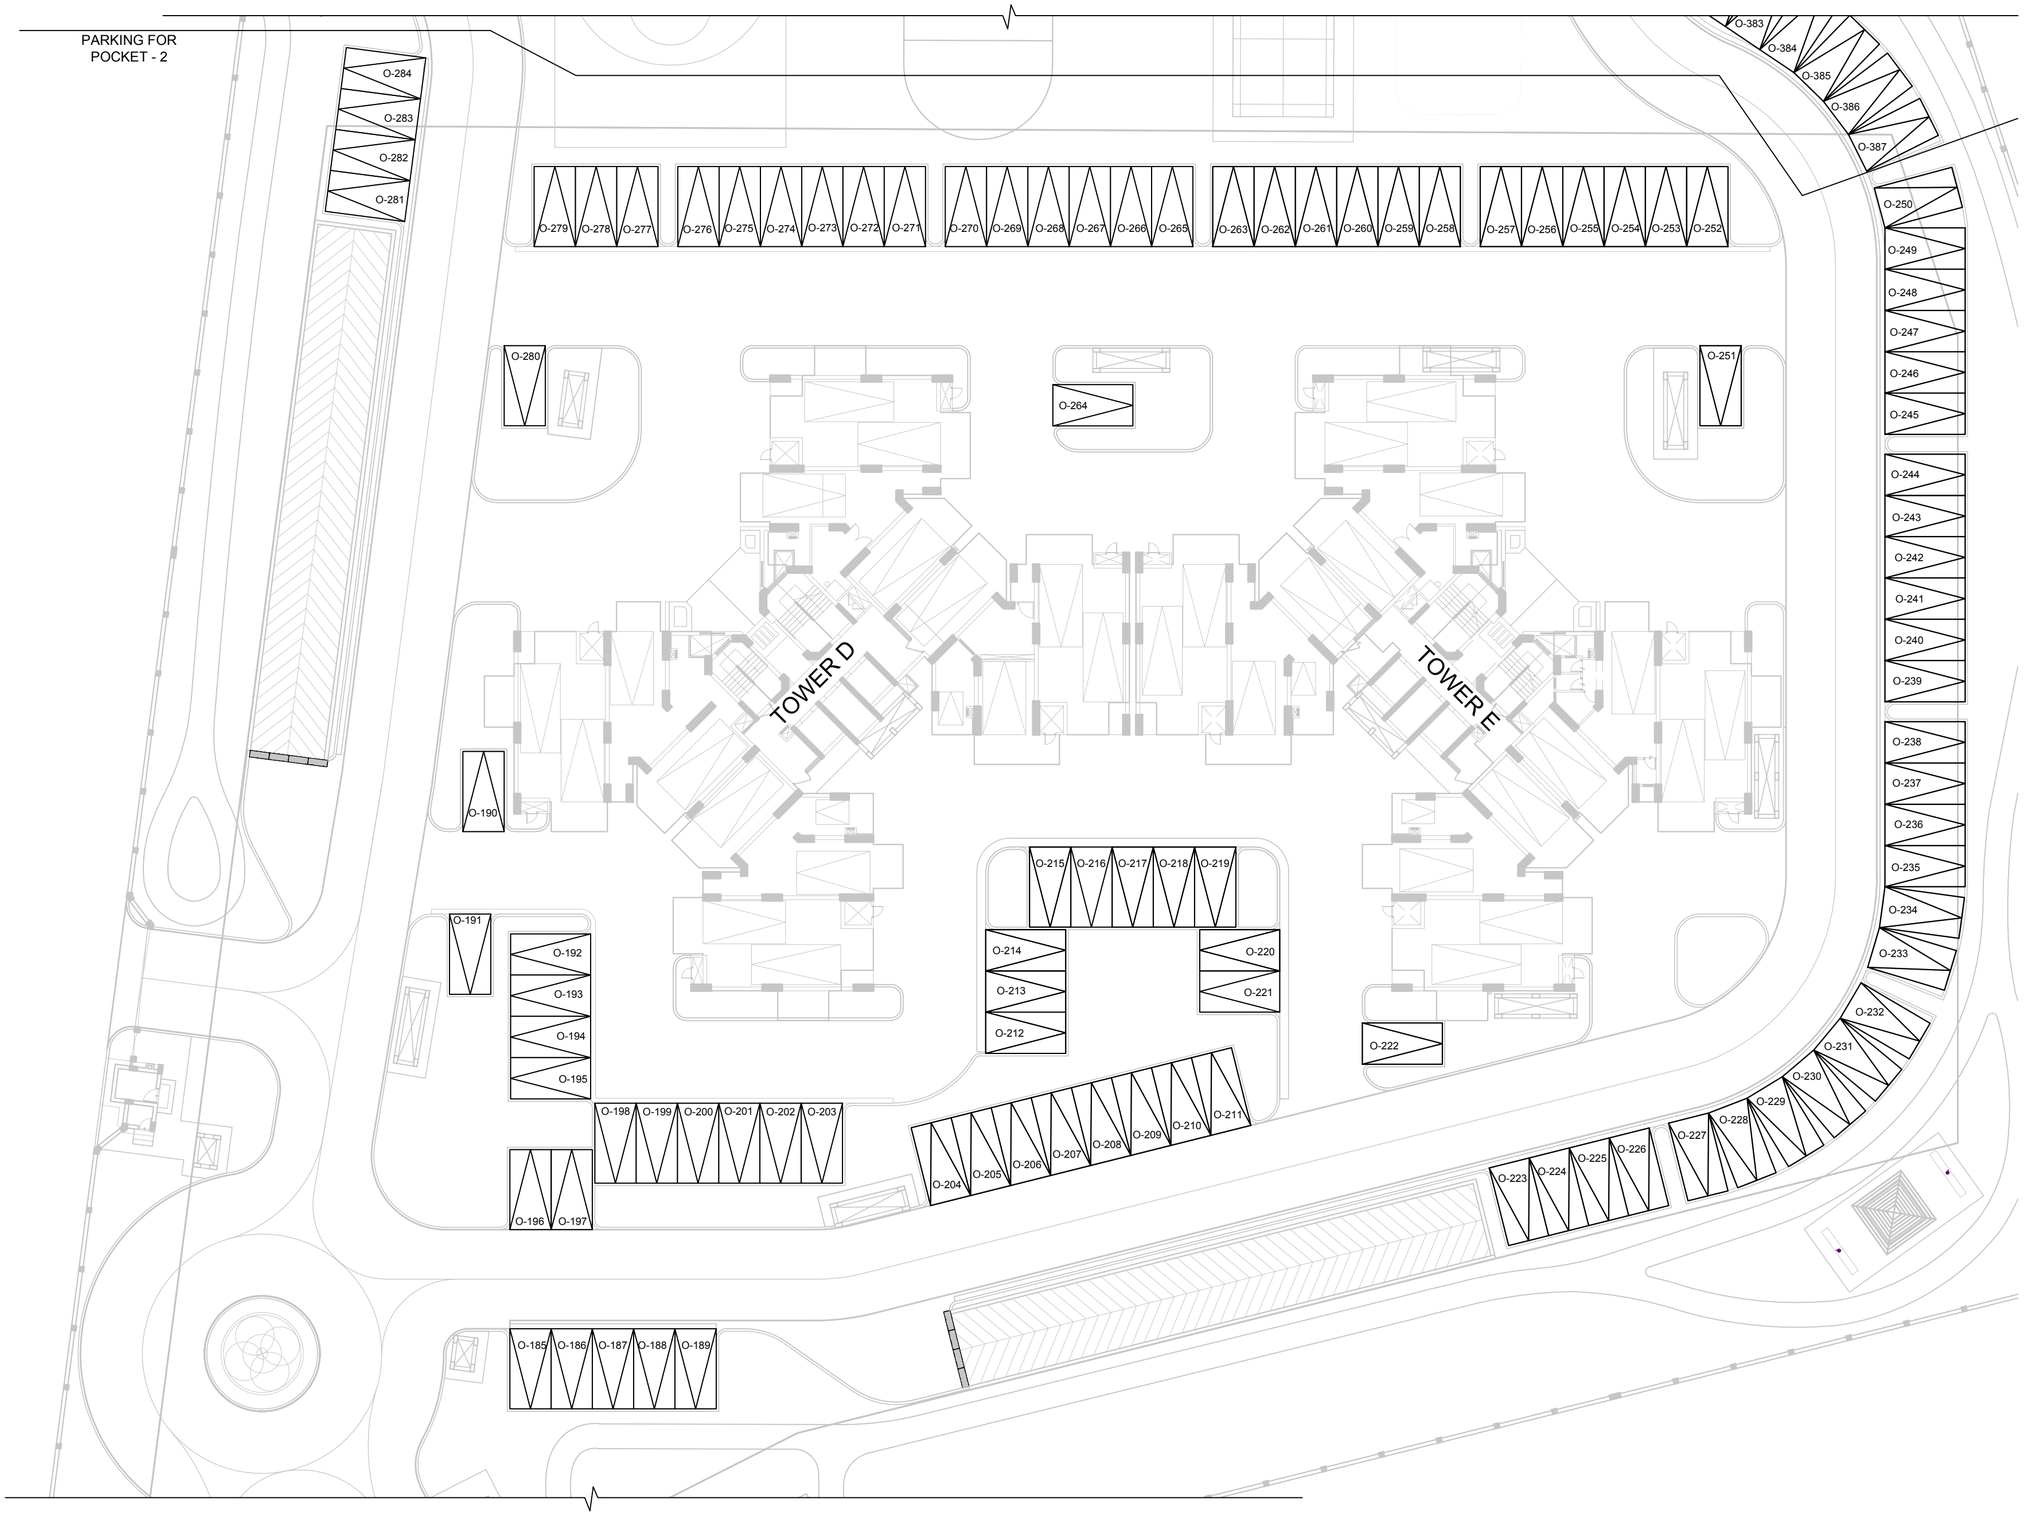

'SHANTI VIHAR' GROUP HOUSING PROJECT BY AWHO AT SECTOR-95, GURUGRAM.

DRAWING TITLE:
OPEN PARKING LAYOUT (POCKET-2)

N+U DESIGN STUDIO